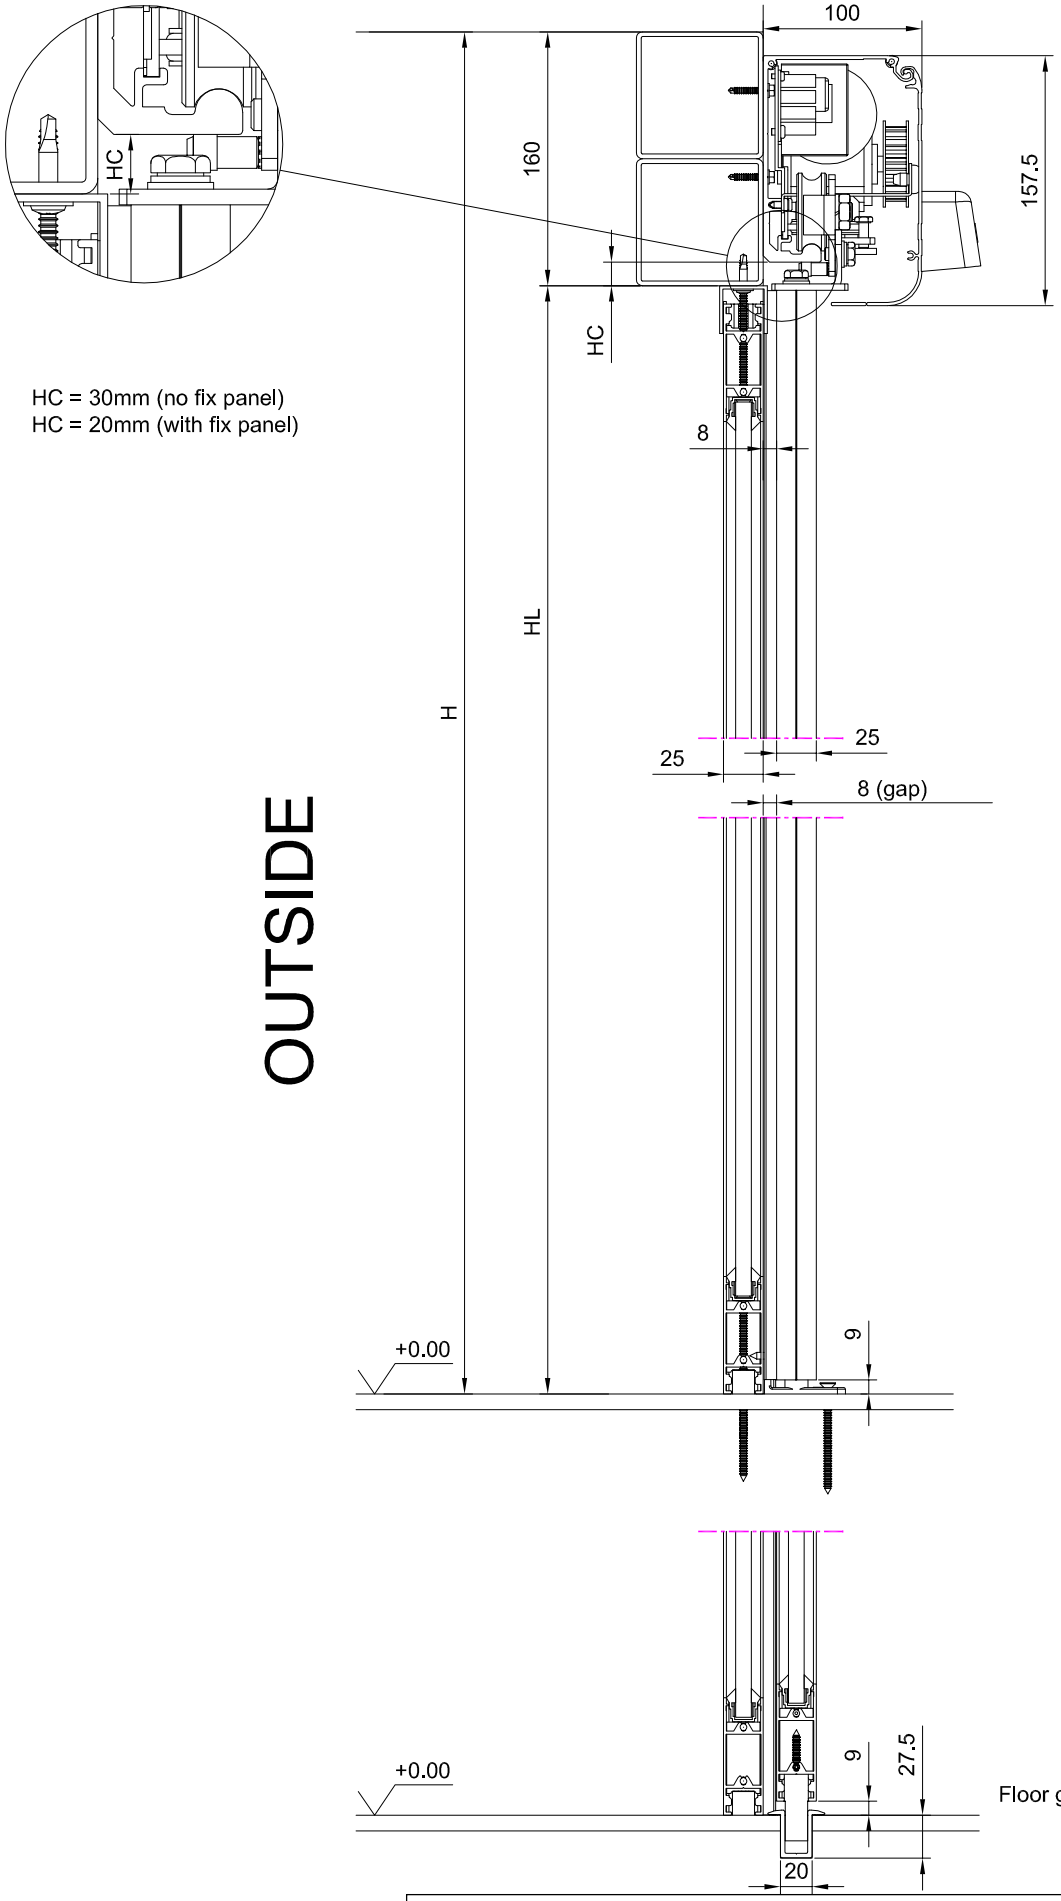

HC = 30mm (no fix panel)
HC = 20mm (with fix panel)

CONCEPT: **SLIDING DOOR OPERATOR EDM18E**

SCALE	1:5
UNITS	mm.
DATE	29/08/2011
PLANE	MI103-00

MICOM AUTODOOR
www.micomautodoor.com